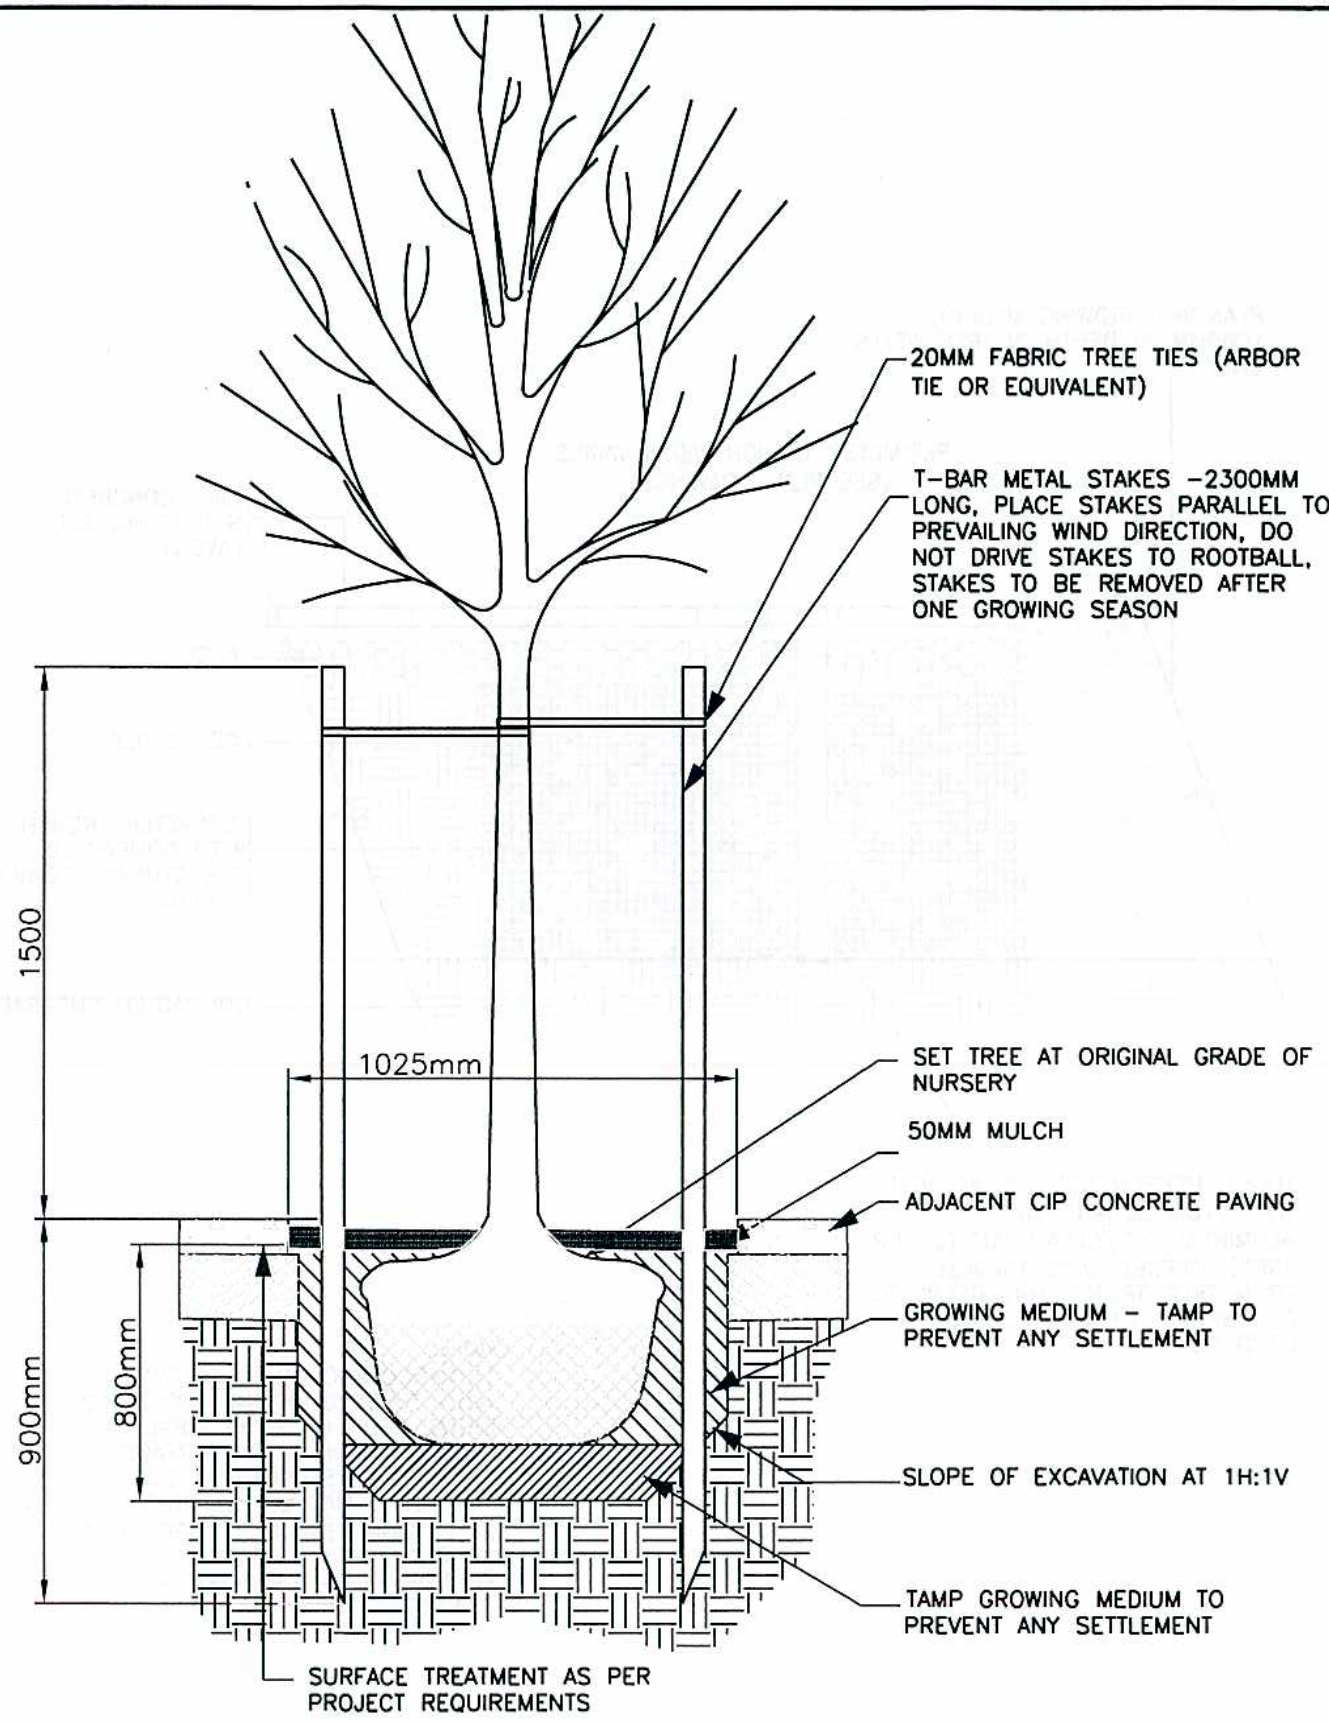

LAND OF PLENTY

MUNICIPALITY OF CENTRAL SAANICH

TITLE: TREE PLANTING DETAIL			STD.DWG.NO. WS 505
APPROVED:	DATE: NOVEMBER 2007	SCALE: N.T.S.	REV.